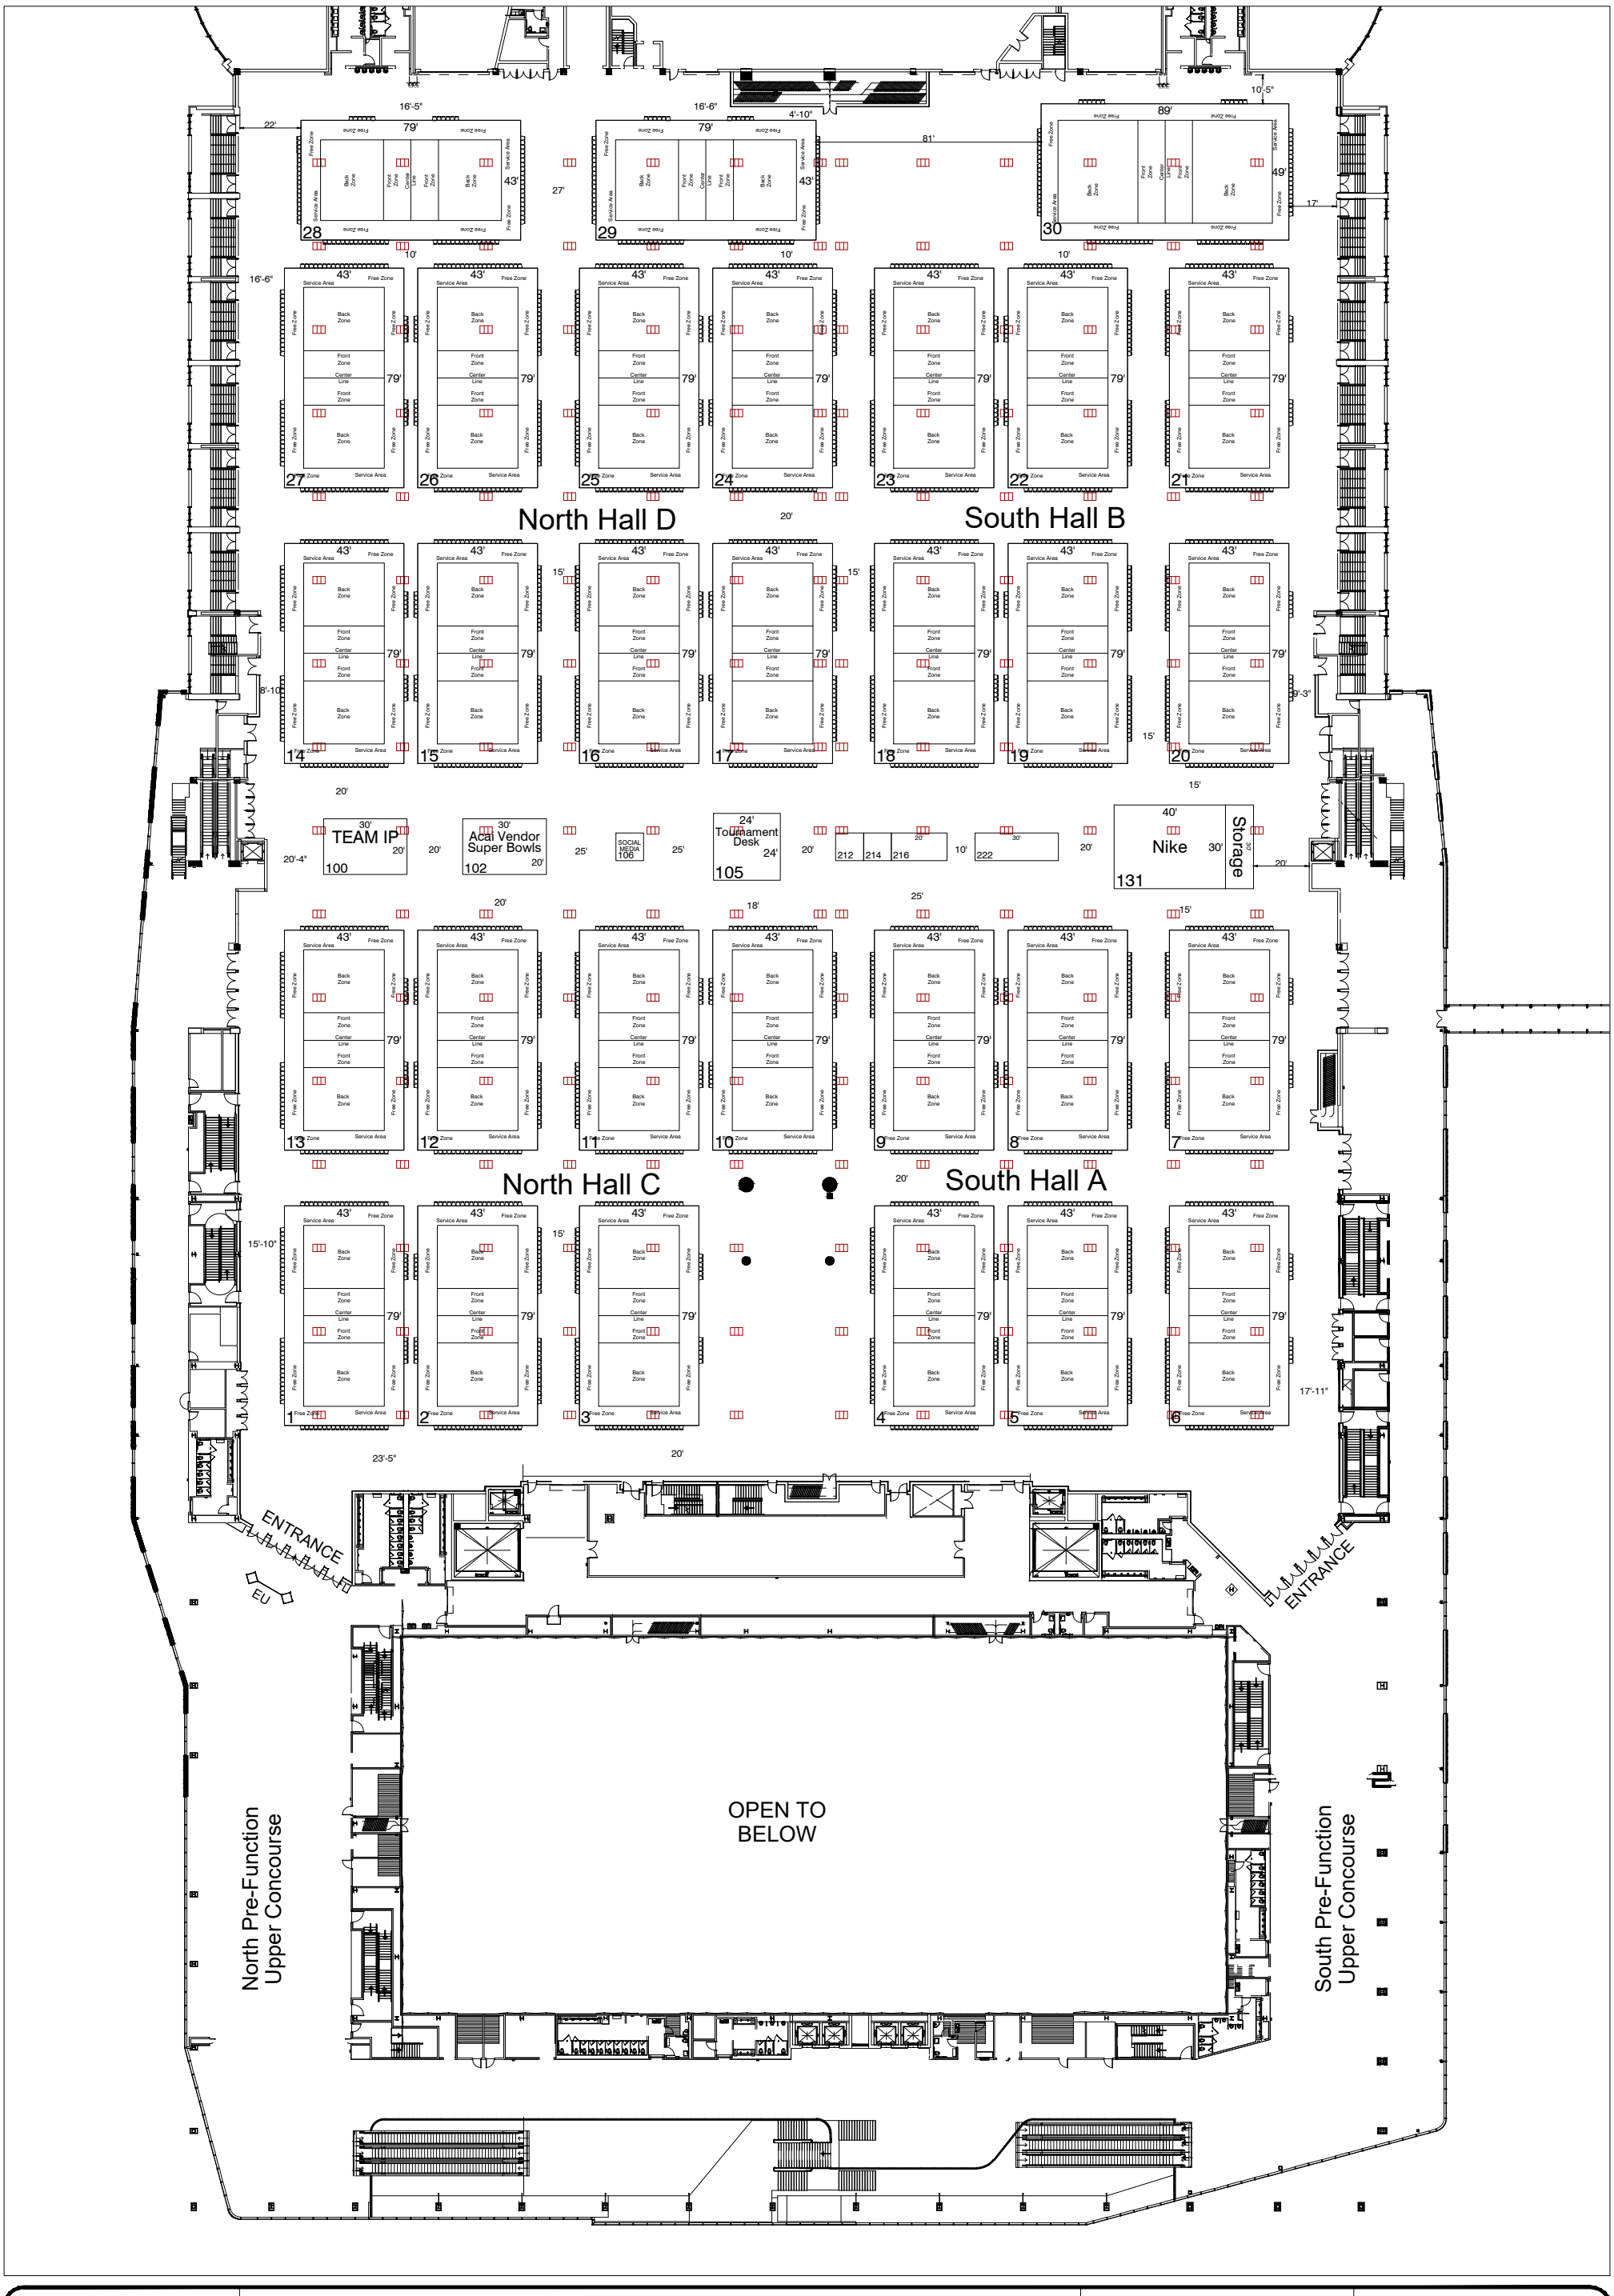

Every effort has been made to ensure the accuracy of all information contained on this floor plan. However, no warranties, either expressed or implied are made with respect to this floor plan. If the location of building columns, utilities or other architectural components of the facility is a consideration in the construction of an exhibit, it is the sole responsibility of the exhibitor to physically inspect the facility to verify all dimensions and locations.

JVA World Challenge Volleyball Championships 2023

Facility: Kentucky Exposition Center	Drawn By: Gail Bamforth
City & State: Louisville, KY	Show Number: W.O. 90400
Location: South & North Exhibit Halls A-D	Revised: 3/16/2023 3:46 PM
A.E. Dallas Henson	Drawing File: 90400-04-23 jva volleyball_kicc_r4

Legend:

Inventory as of 03/16/2023

Dimension	Size	Qty	SqFt
10'x10'	100	3	300
10'x20'	200	1	200
10'x30'	300	1	300
20'x30'	600	2	1,200
24'x24'	576	1	576
30'x40'	1,200	1	1,200
43'x79'	3,397	29	98,513
49'x89'	4,361	1	4,361

fern